

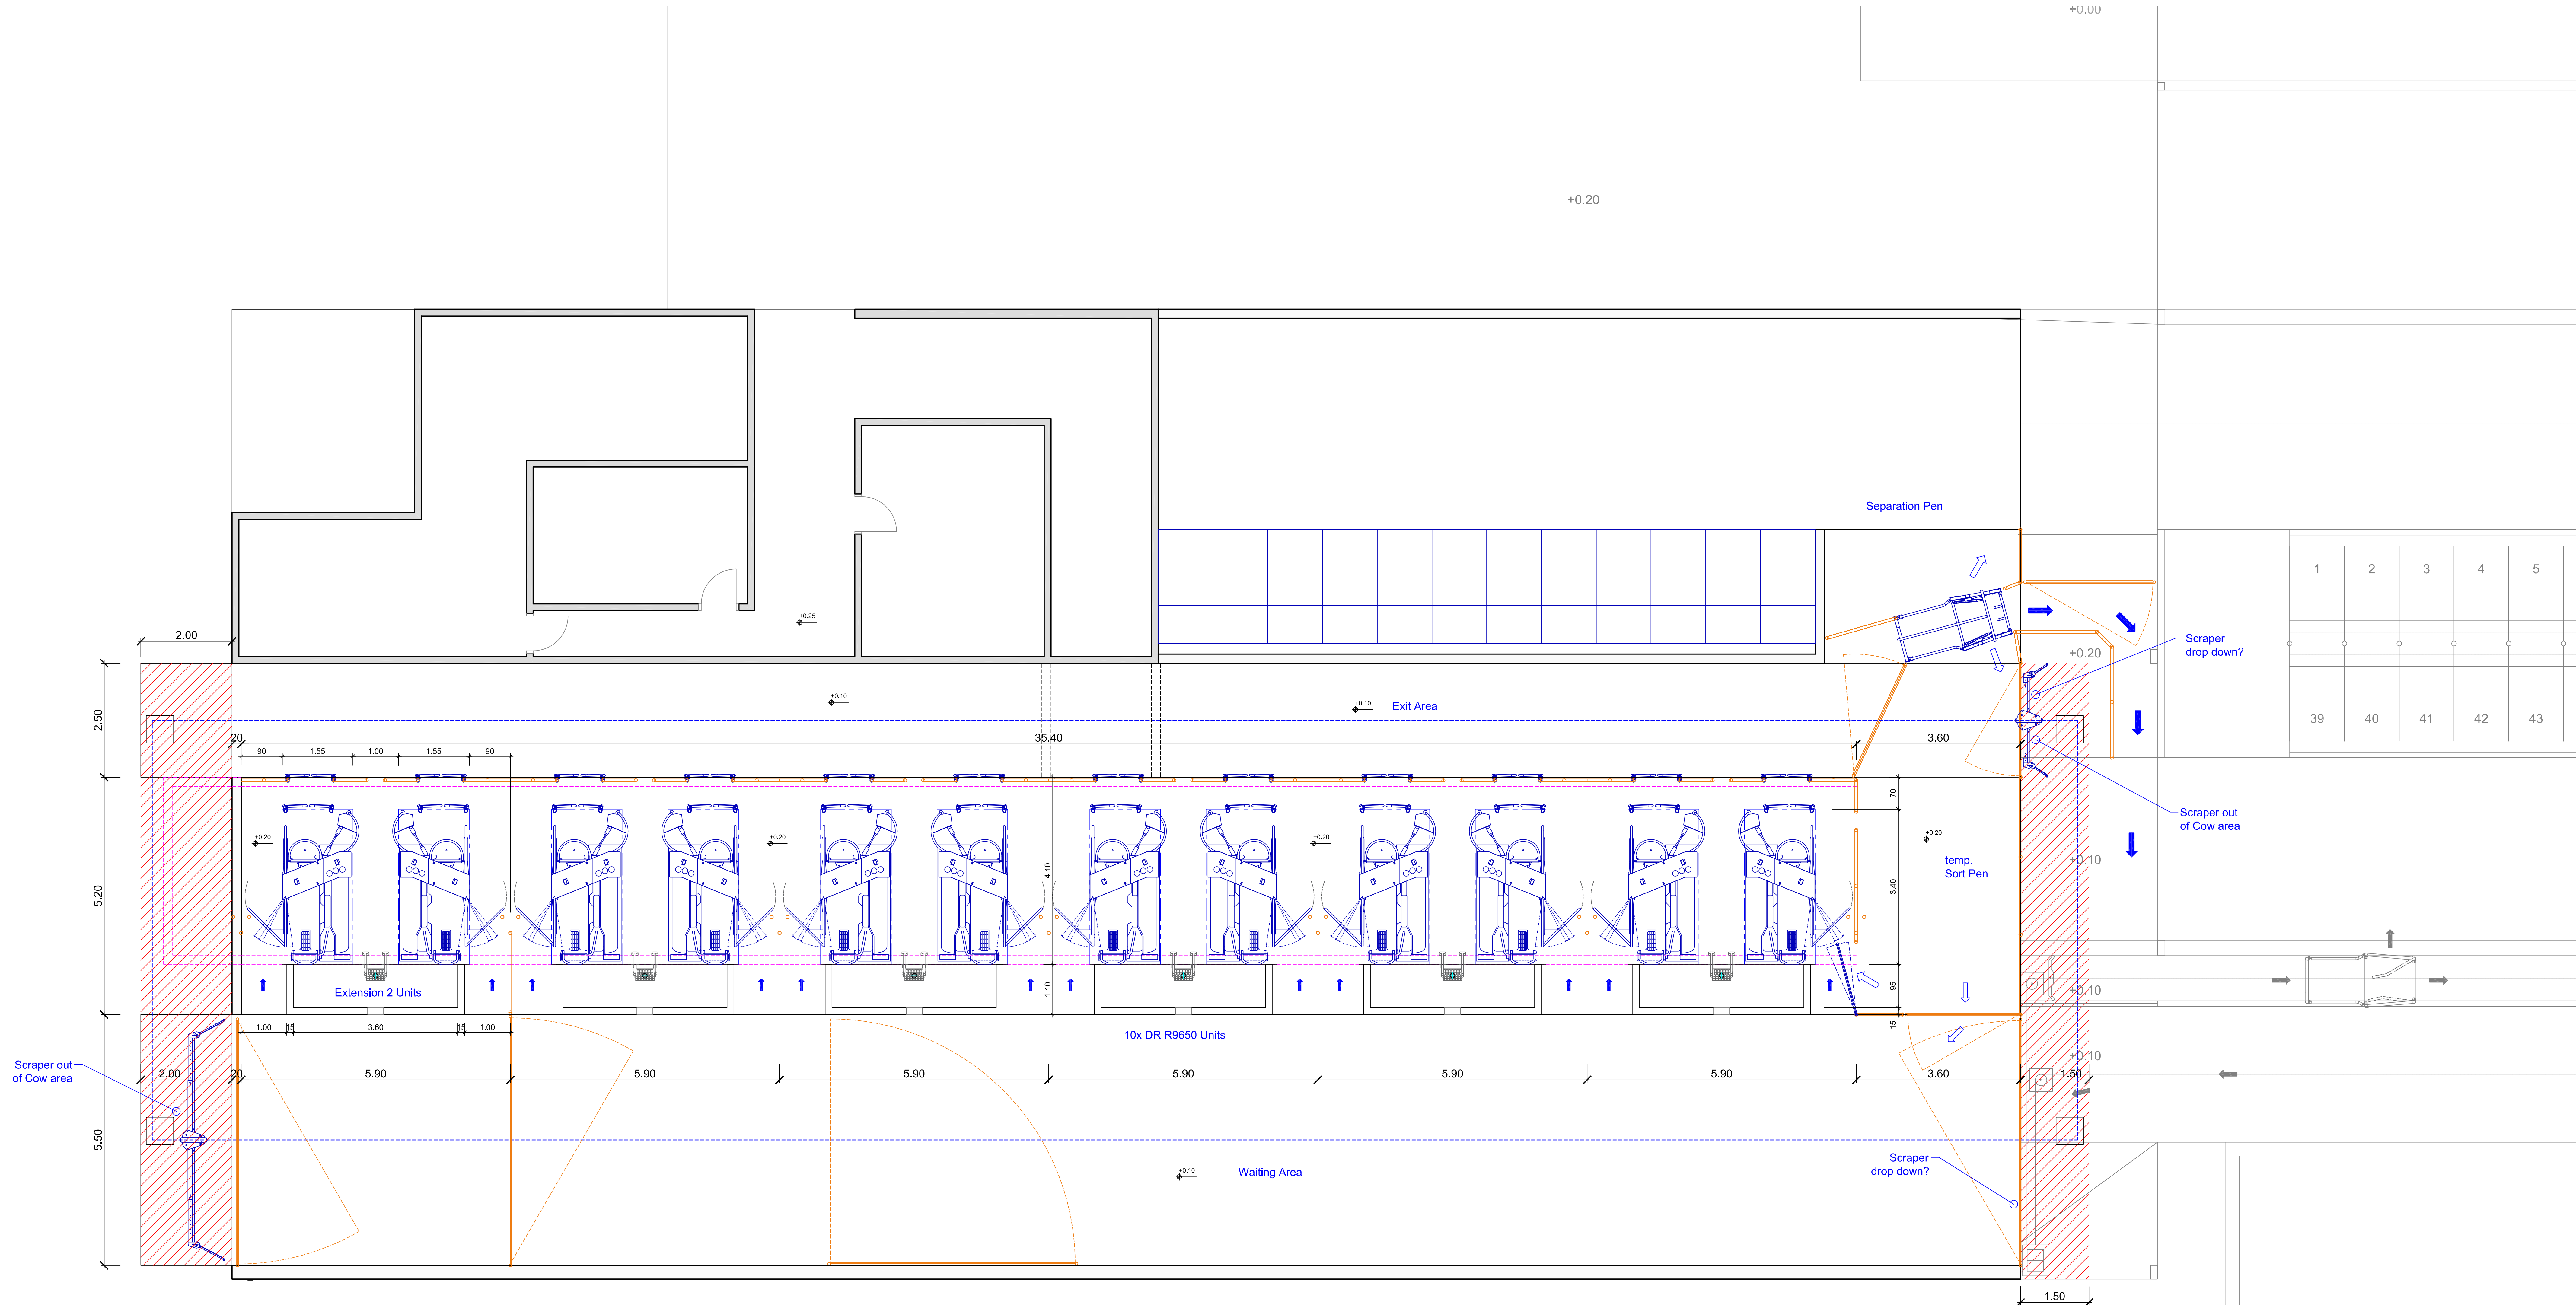


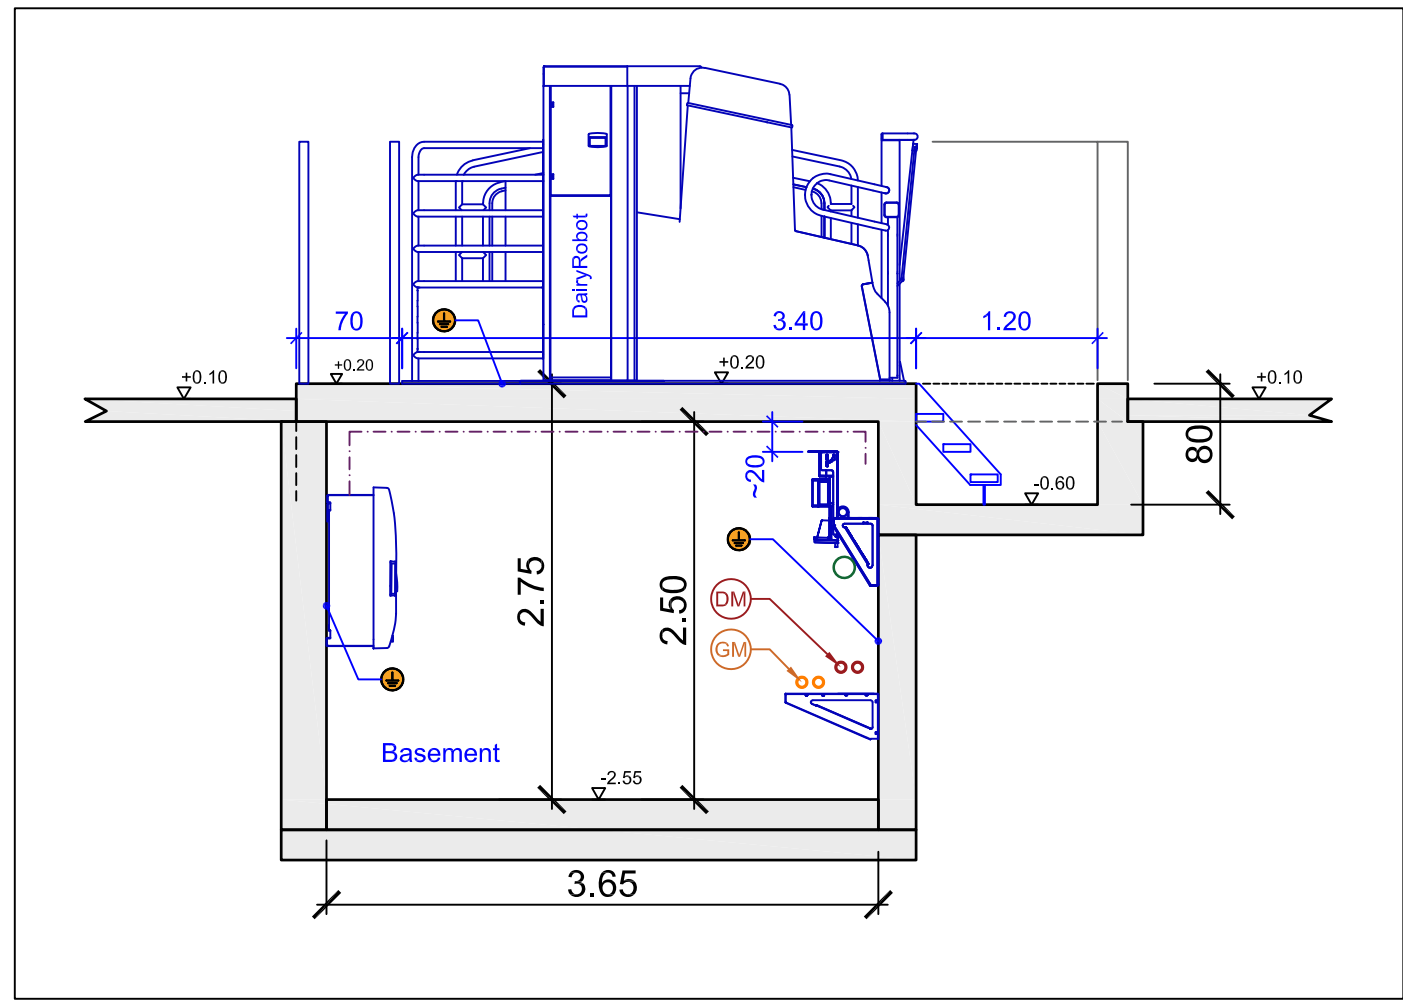


Attention!
This design proposal is a non-binding draft
and is intended solely for consultation.
Reserve the right for technical changes!


Planned: 2020-03-12 TR	Comment: --	GEA Engineering for a better world. Global FarmDesign
Planned: -		
Checked: -		
Scale: 1:50	Format: A0 Sheet: 1 Sheets: 2	
GEA Farm Technologies GmbH · Siemensstrasse 25-27 · 59199 Bönen · Germany		
Project: SAT Lixeiro		
SAT Lixeiro Sat Calle a Probelros 274 00 Monte de Lemos - ES		
Type: Type Parlour, Barn Manure, Feeding		
Description: GEA Design Proposal Overview, Equipment, Foundation, ...		Drawing No.: 15791-1
© GEA Group AG - Copying without permission strictly prohibited! Reserve the right for technical changes		

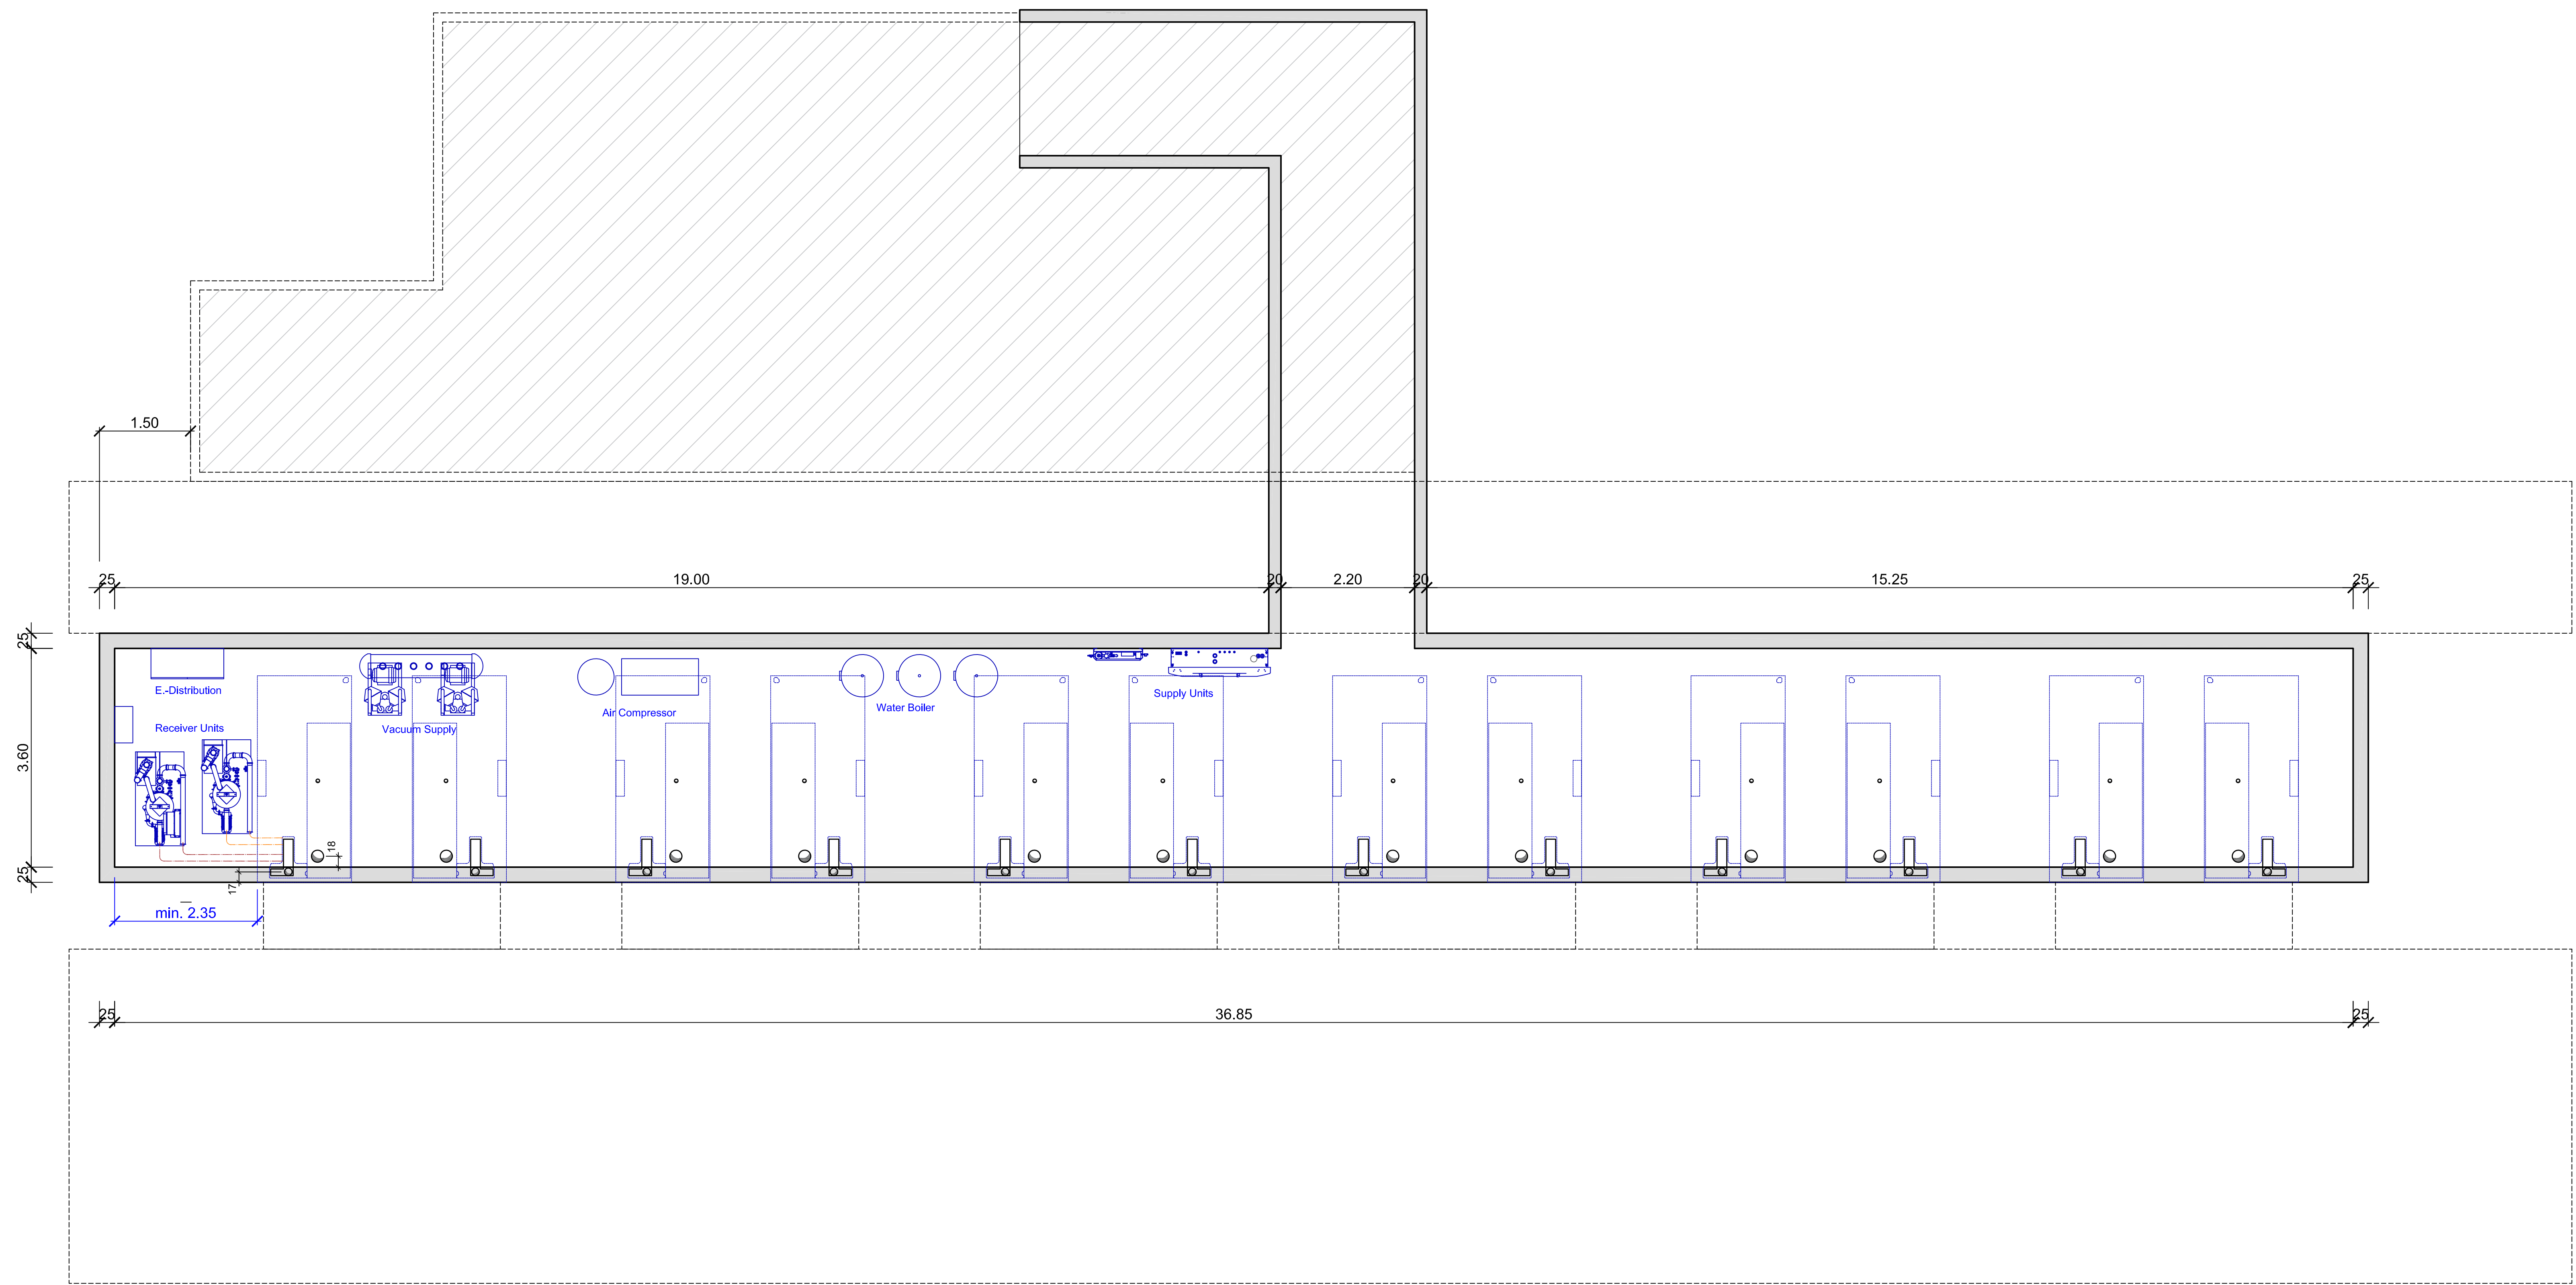

Sectional View - Equipment

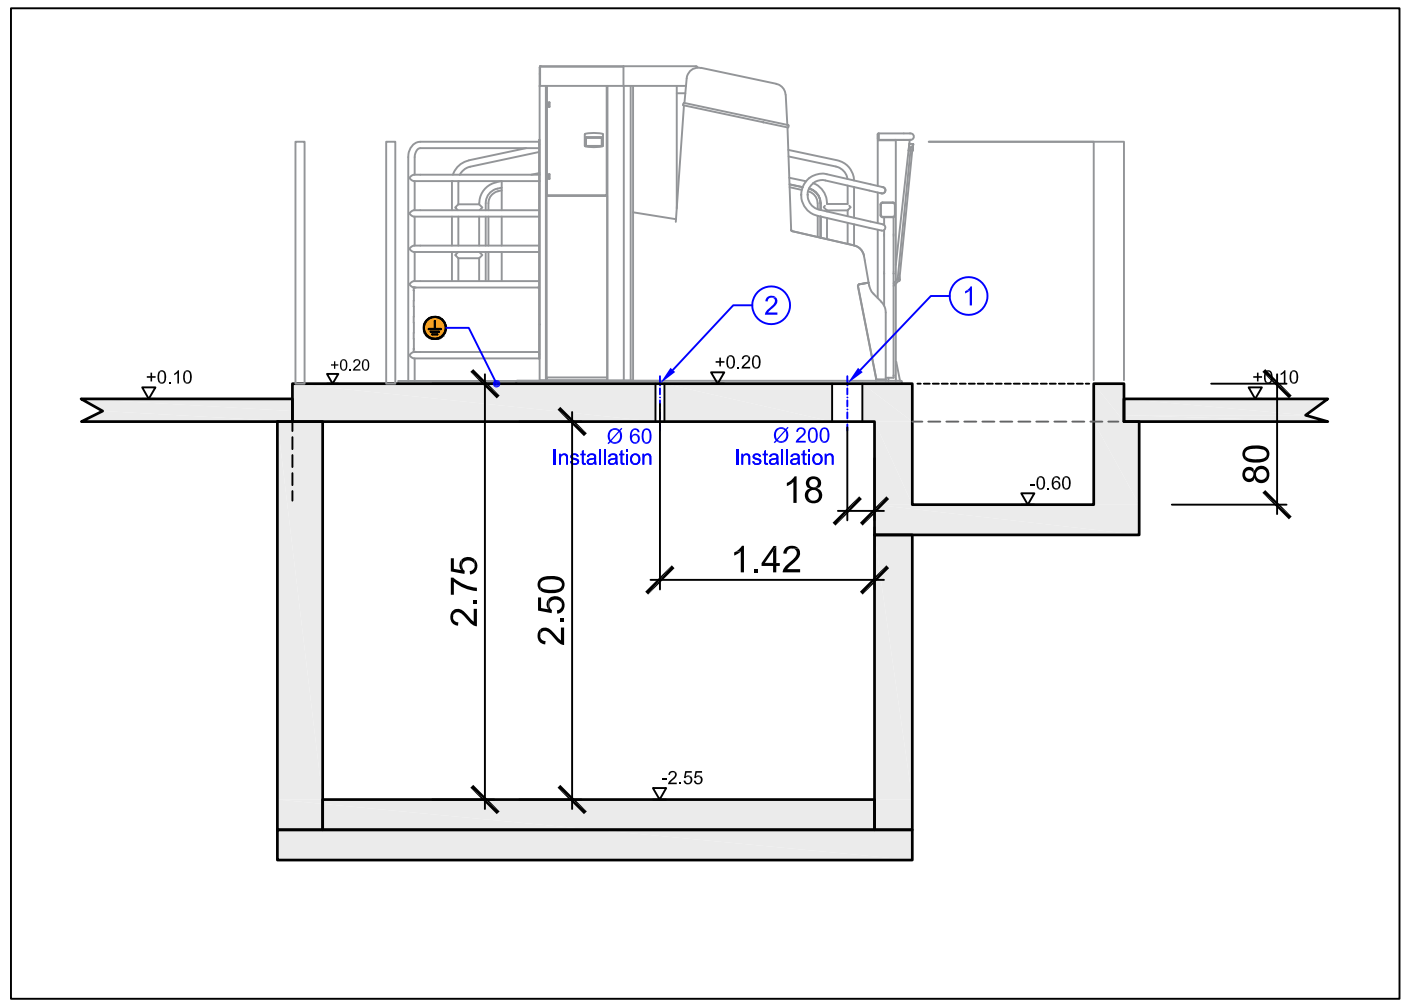

Sectional View - Installation

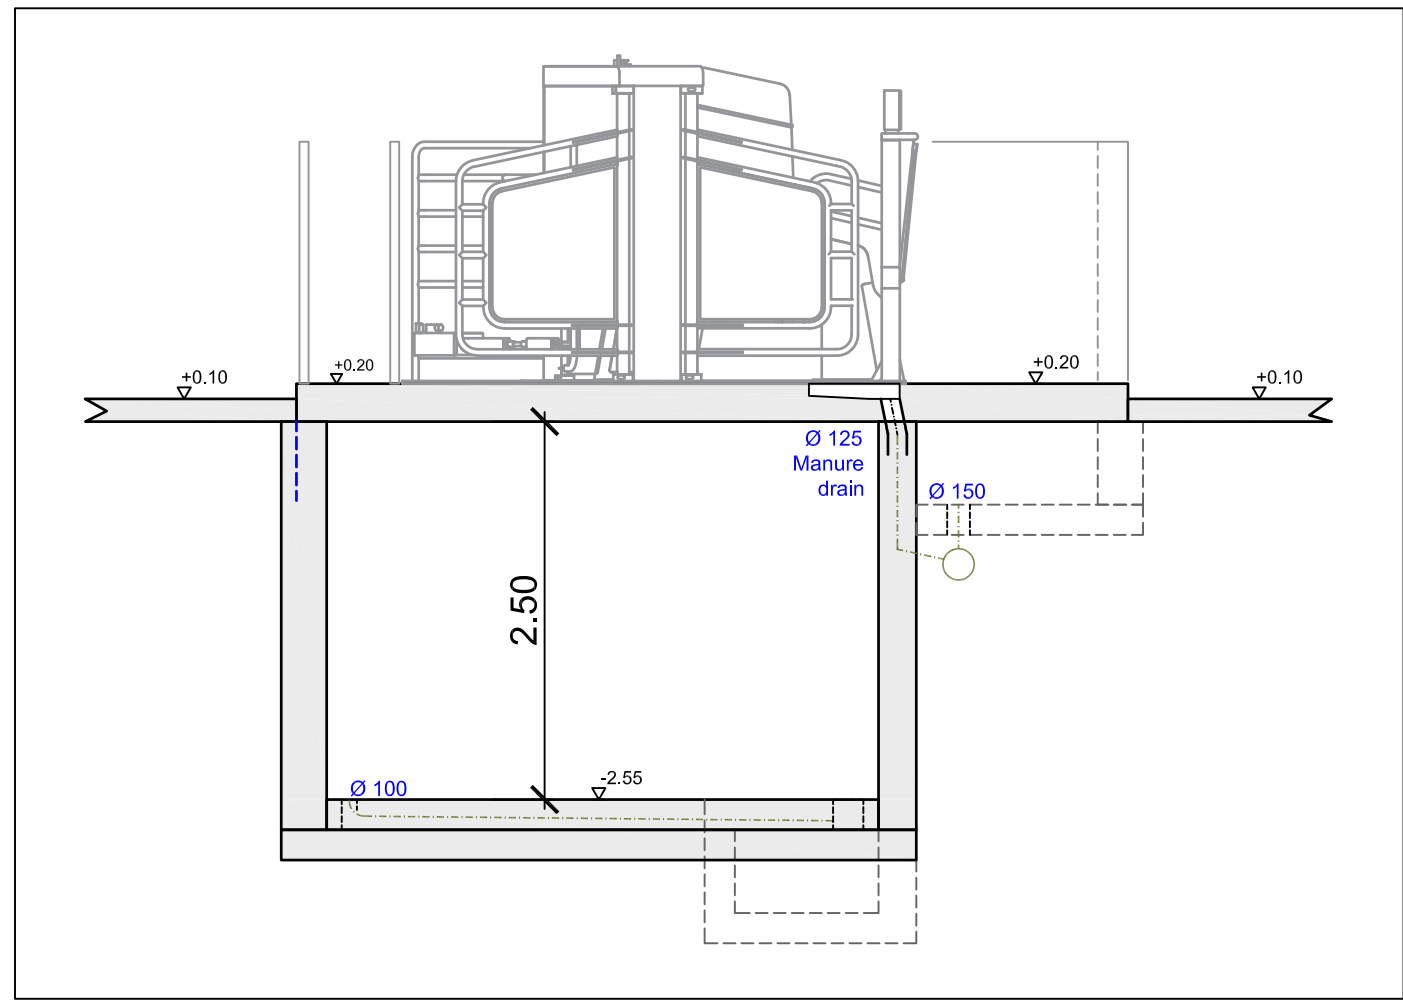

Sectional View - Drainage

Attention!
This design proposal is a non-binding draft
and is intended solely for consultation.
Reserve the right for technical changes!

Planned: 2020-03-12 TR		Comment: --		 Engineering for a better world.
Planned: -		-		
Checked: -		-		
Scale: 1:50		Format: A0 Sheet: 2 Sheets: 2		
Global FarmDesign				
GEA Farm Technologies GmbH · Siemensstrasse 25-27 · 59199 Bönen · Germany				
Project: SAT Lixeiro				
SAT Lixeiro Sat Calle a Probelros 274 00 Monte de Lemos - ES				
Type: Type Parlour, Barn Manure, Feeding				
Description: GEA Design Proposal Overview, Equipment, Foundation, ...				Drawing No.: 15791-1
© GEA Group AG - Copying without permission strictly prohibited! Reserve the right for technical changes				